CONSTRUCTION KEYNOTES:

CONSTRUCTION NOTES			
SYMBOL	ITEM TYPE	NOTES	REFERENCE
C-11	PAVILION		
C-2	not used		
C-3	REMEMBRANCE WALL		3/L3.01
C-4	NATURE SACRED BENCH		3/L3.00
C-5	FOREST LABYRINTH		2/L3.01
C-6	SOUND PORTAL - ARTIST COLLABORATION		2/L3.00
C-7	ENTRY SIGN		1/L3.00
C-8	not used		
PAVEMENT NOTES			
P 1	BONDED GRAVEL PATH		1/L3.01

NOTES:

1. THE BASE INFORMATION FROM WHICH THIS PLAN WAS DERIVED ORIGINATED IN A 1963 SURVEY PROVIDED BY WELL FOR THE JOURNEY AND WAS SUPPLEMENTED BY FIELD MEASUREMENTS AND TREE LOCATIONS TAKEN BY FLOURA TEETER. IT IS NOT GUARANTEED TO BE ACCURATE AND FEATURES MAY NEED TO BE ADJUSTED TO WORK AROUND TREES OR OTHER EXISTING CONDITIONS.

2. BECAUSE THE EXISTING TOPOGRAPHY IS LIKELY NOT ACCURATE, ACCESSIBILITY CAN ONLY BE ASSURED BY CONDUCTING A FIELD TOPOGRAPHY SURVEY TO UNDERSTAND ACTUAL GRADES AND ENSURE THAT PATHS DO NOT EXCEED 5% IN RUNNING GRADE AND 2% IN CROSS SLOPE.

PLANT KEY:

	Symbol	Botanical Name	Common Name	Size	Note	Notes
Minor Trees						
3	AT	*Asimina triloba*	Common Pawpaw	2" cal.	B&B	
2	CC	*Cercis canadensis*	Eastern Redbud	2" cal.	B&B	
3	CF	*Cornus florida*	Flowering Dogwood	2" cal.	B&B	
Evergreen Trees						
12	IO	*Ilex opaca*	American Holly	8' ht.	B&B	
7	JV	*Juniperus virginiana*	Eastern Red Cedar	8' ht.	B&B	
3	TO	*Thuja occidentalis 'Green Giant'*	Arborvitae	8' ht.	B&B	
Shrubs						
14	Ig	*Ilex glabra*	Inkberry Holly	#5		
5	Vr	*Viburnum rhytidophyllum*	Leatherleaf Viburnum	#5		

Notes: 1. Protect all shrubs and the trunks of trees with deer netting for at least one year after installation, longer is recommended. Consider re-installing protective measures each winter to avoid deer damage and browsing.

2. Field locate plant material for maximum screening.

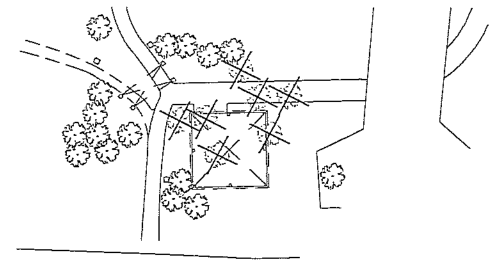

(2) TREE REMOVAL PLAN
PLAN
SCALE: 1" = 16'-0"

PLANT LEGEND:

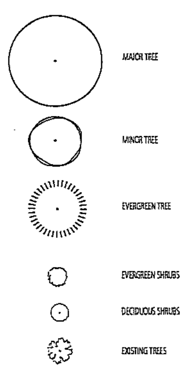

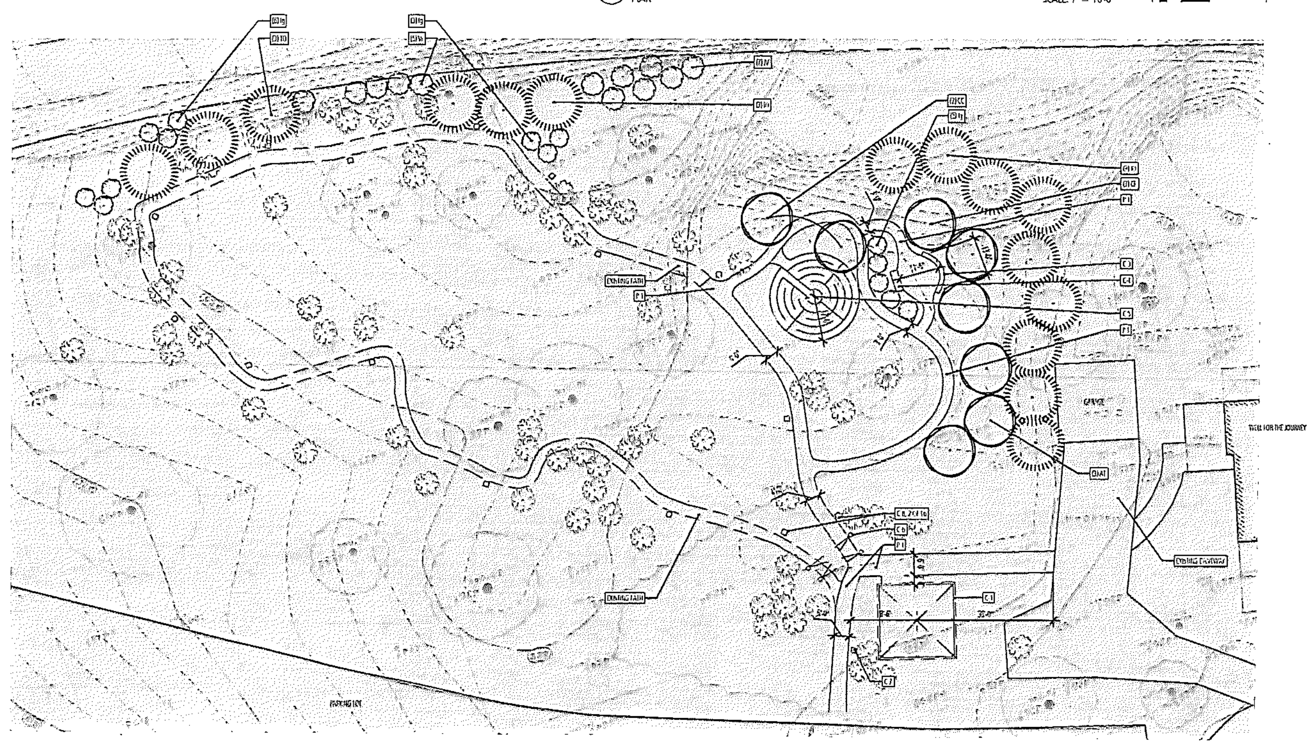

(1) LANDSCAPE PLAN
PLAN
X-FTLA-concept final.dwg
SCALE: 1" = 16'-0"

FLOURA TEETER
landscape architects
PHILADELPHIA | BALTIMORE | PITTSBURGH

WELL FOR THE JOURNEY
SACRED PLACE

120 West Seminary Avenue
Towson, MD 21093

OWNER:
Well for the Journey
120 West Seminary Avenue
Towson, Maryland 21093
Phone: 410.296.9355

DEVELOPER:
Nature Sacred
105 Annapolis Street Suite D
Annapolis, MD 21401
Phone: 410.268.1376

NO.	DATE	DESCRIPTION	BY

PROFESSIONAL SEAL:

DESIGN DEVELOPMENT

DESIGNED: MRG
DRAWN: SG
CHECKED: ZR
PROJECT #: 2435
SCALE:
DATE: JANUARY 9, 2026

LANDSCAPE PLAN

L1.00